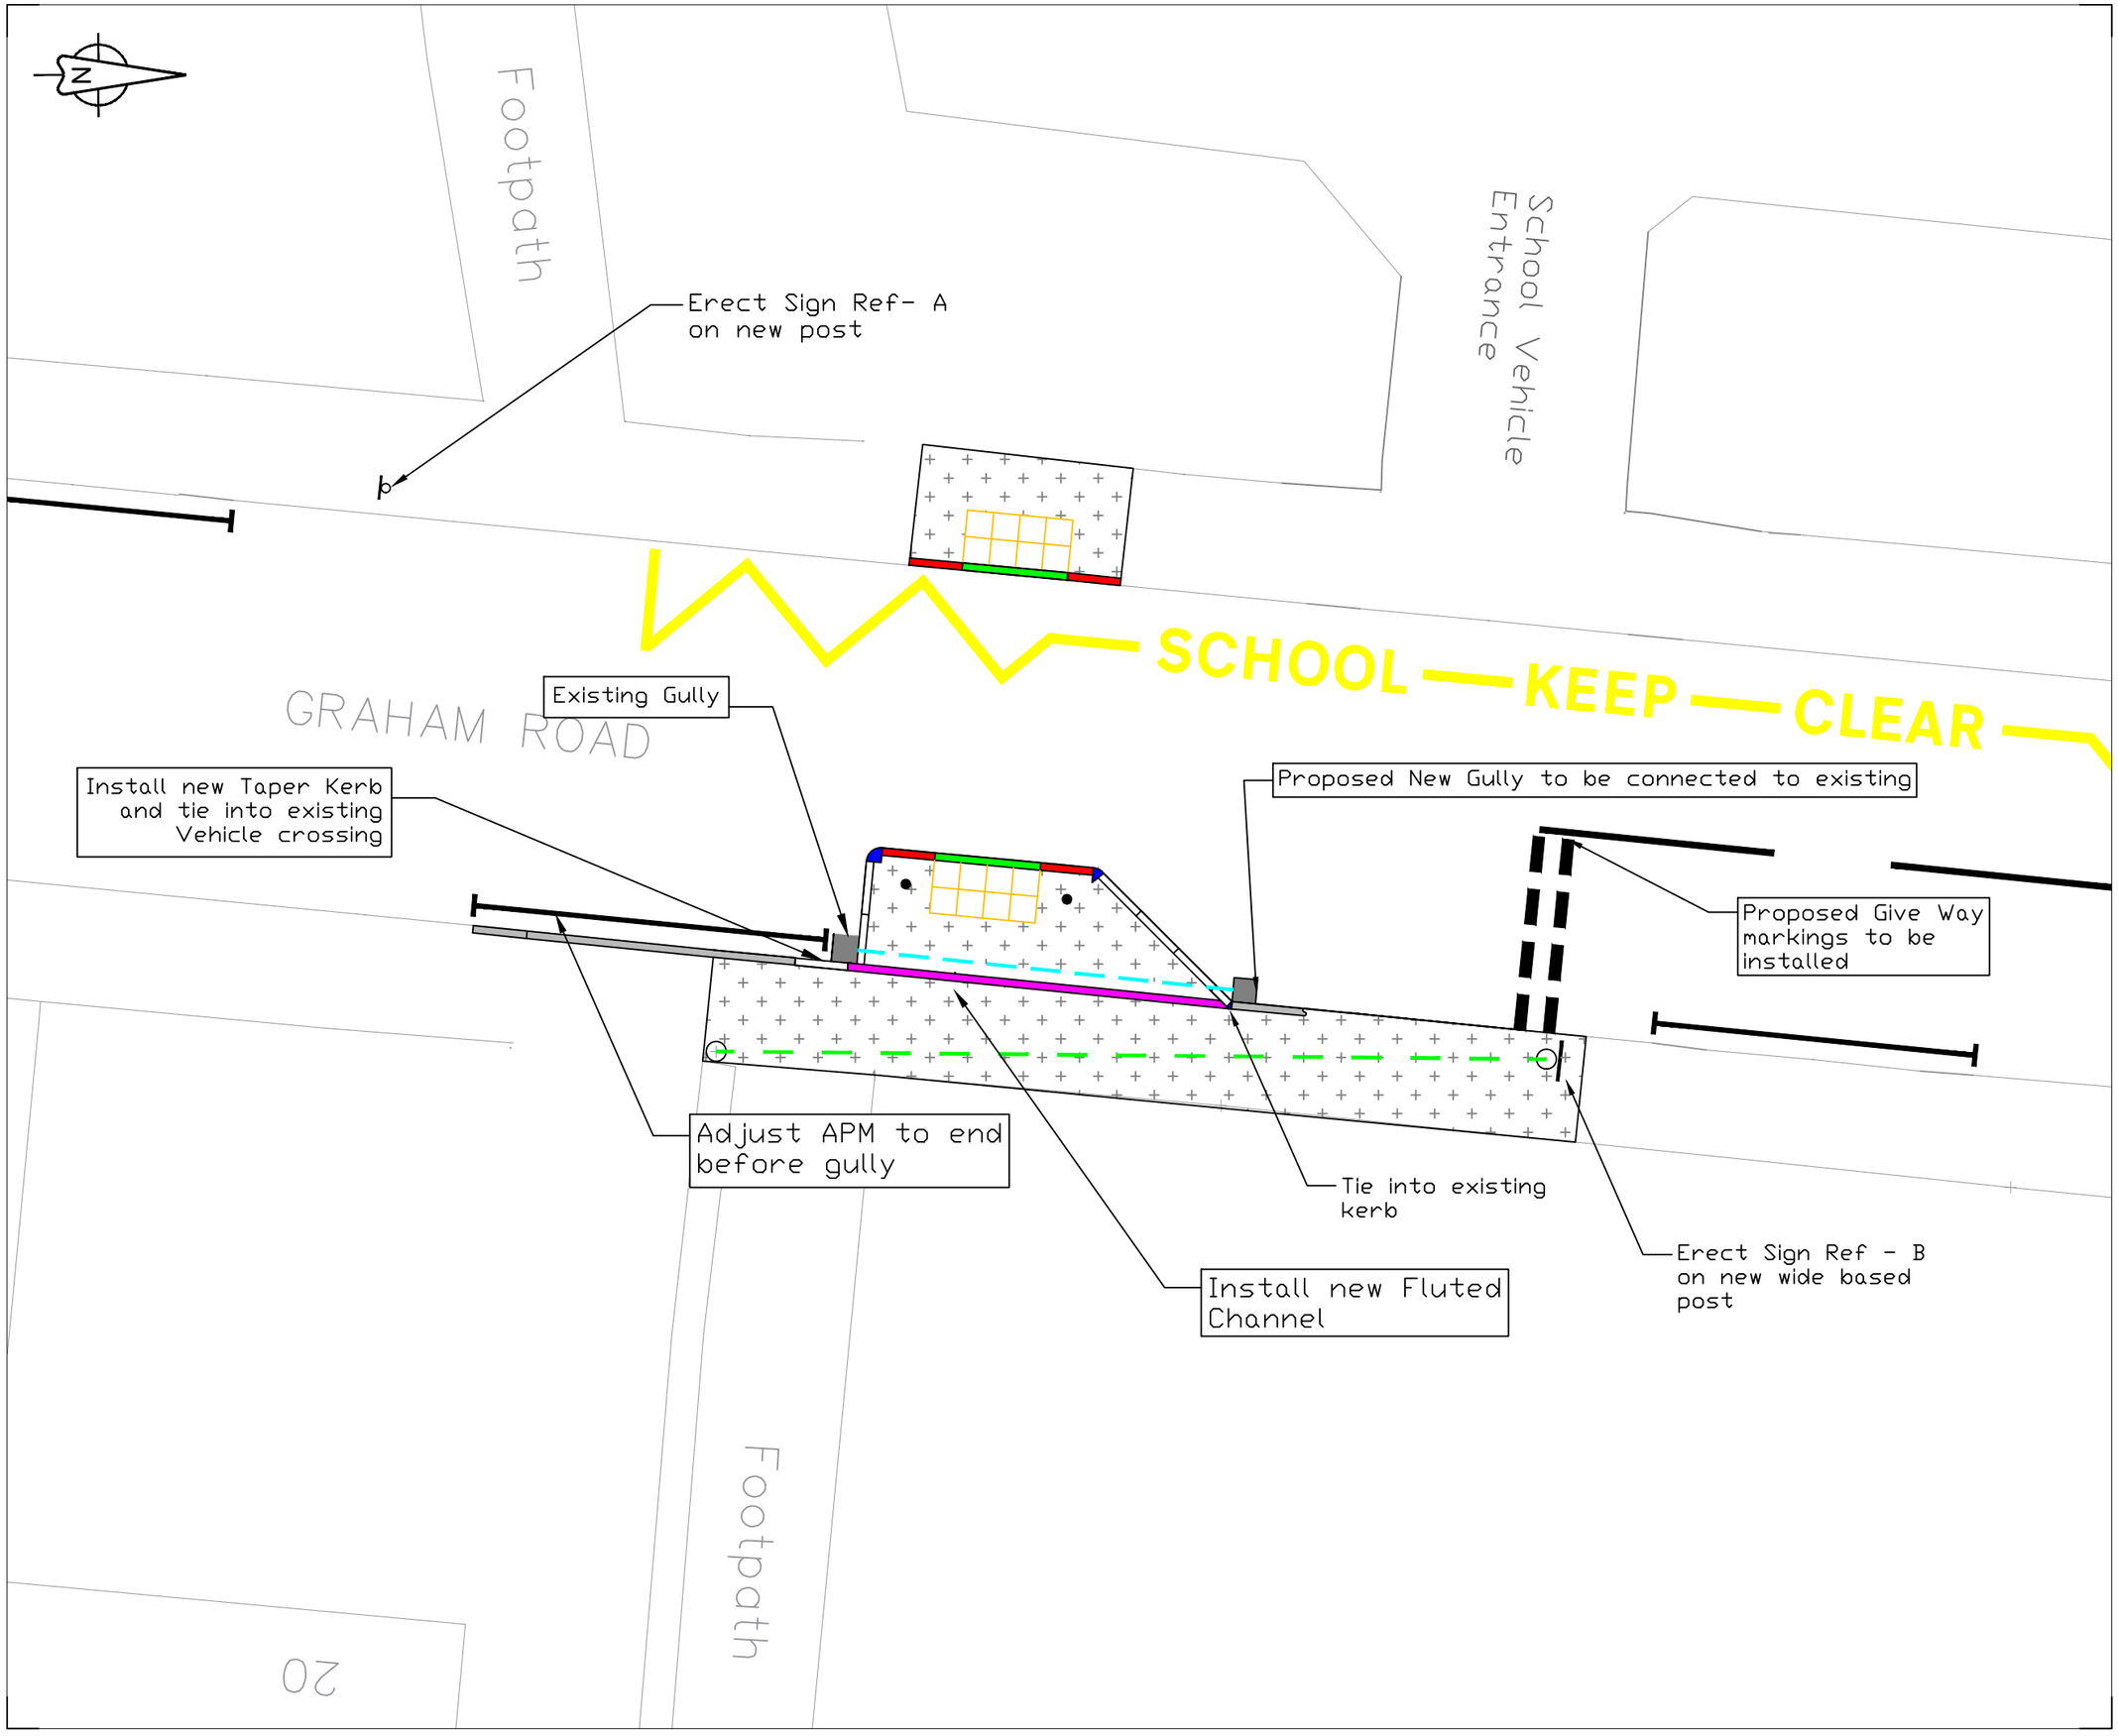


NOTES
WRITTEN DIMENSIONS TO BE PREFERRED TO SCALED.

This Map is Reproduced from Ordnance Survey Material with the Permission of Ordnance Survey on Behalf of The Controller of Her Majesty's Stationery Office. © Crown Copyright.
Unauthorised Reproduction Infringes Crown Copyright and May Lead to Prosecution or Civil Proceedings.
Licence Number 100019803. Published 2025

Key:

- Proposed Taper Kerb
- Proposed Flush Kerb
- Proposed Fluted Channel
- Proposed ducting to be extended
- Proposed new 150mm pipe
- Proposed Bitmac area
- Proposed Sign to be installed
- Proposed Tactile Paving to be installed
- Proposed Bollard to be installed

Note:

School Keep Clear on site is not in need of renewal or installation.

Engineer to mark up extents of Bitmac location of the new Dropped Crossing / Build out prior to works commencing on site.

New Bitmac Surfacing and Tactile Paving to be laid at a gradient no greater than 1:12.

New kerbs are to be laid at a gradient no greater than 1:11.

Kerbs that are flush to the carriageway should have a maximum upstand if 6mm.

REV	DATE	INITIALS	REVIEWED

WIRRAL
Neighbourhood Services
Highways and Infrastructure

Mallory Building
2 Alice Ker Square Grange Precinct
Birkenhead
CH41 2AB
www.wirral.gov.uk

PROJECT NAME
Graham Road

Hoylake & Meols Ward

DRAWING TITLE
Proposed Build-out 2

DRAWN	REVIEWED	AUTHORISED	DRAWING NO.	REV.
JN	RC	RC	DC0934100	

SCALE NTS Printed @ A3

DATE June '25

REF NO.